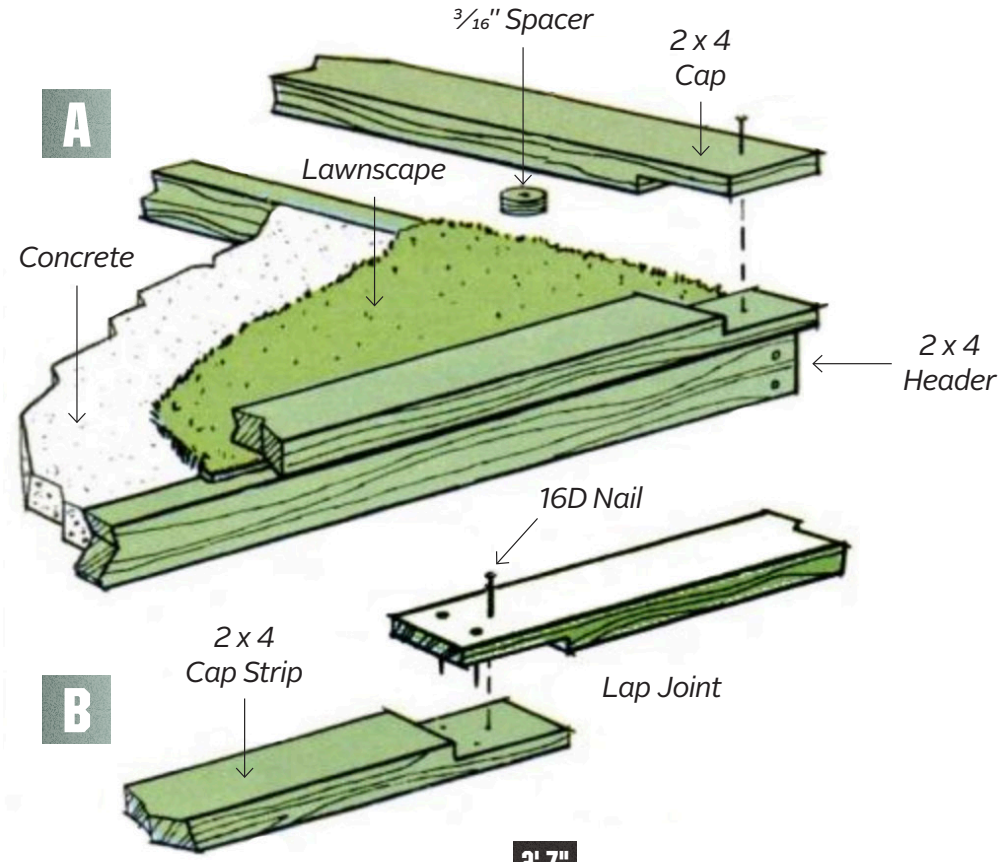

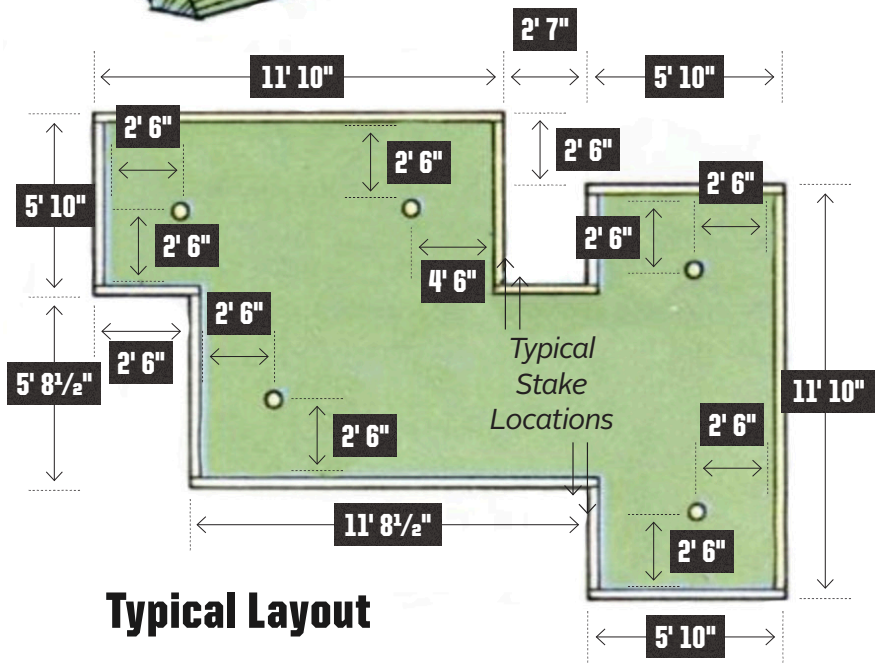

Typical Layout

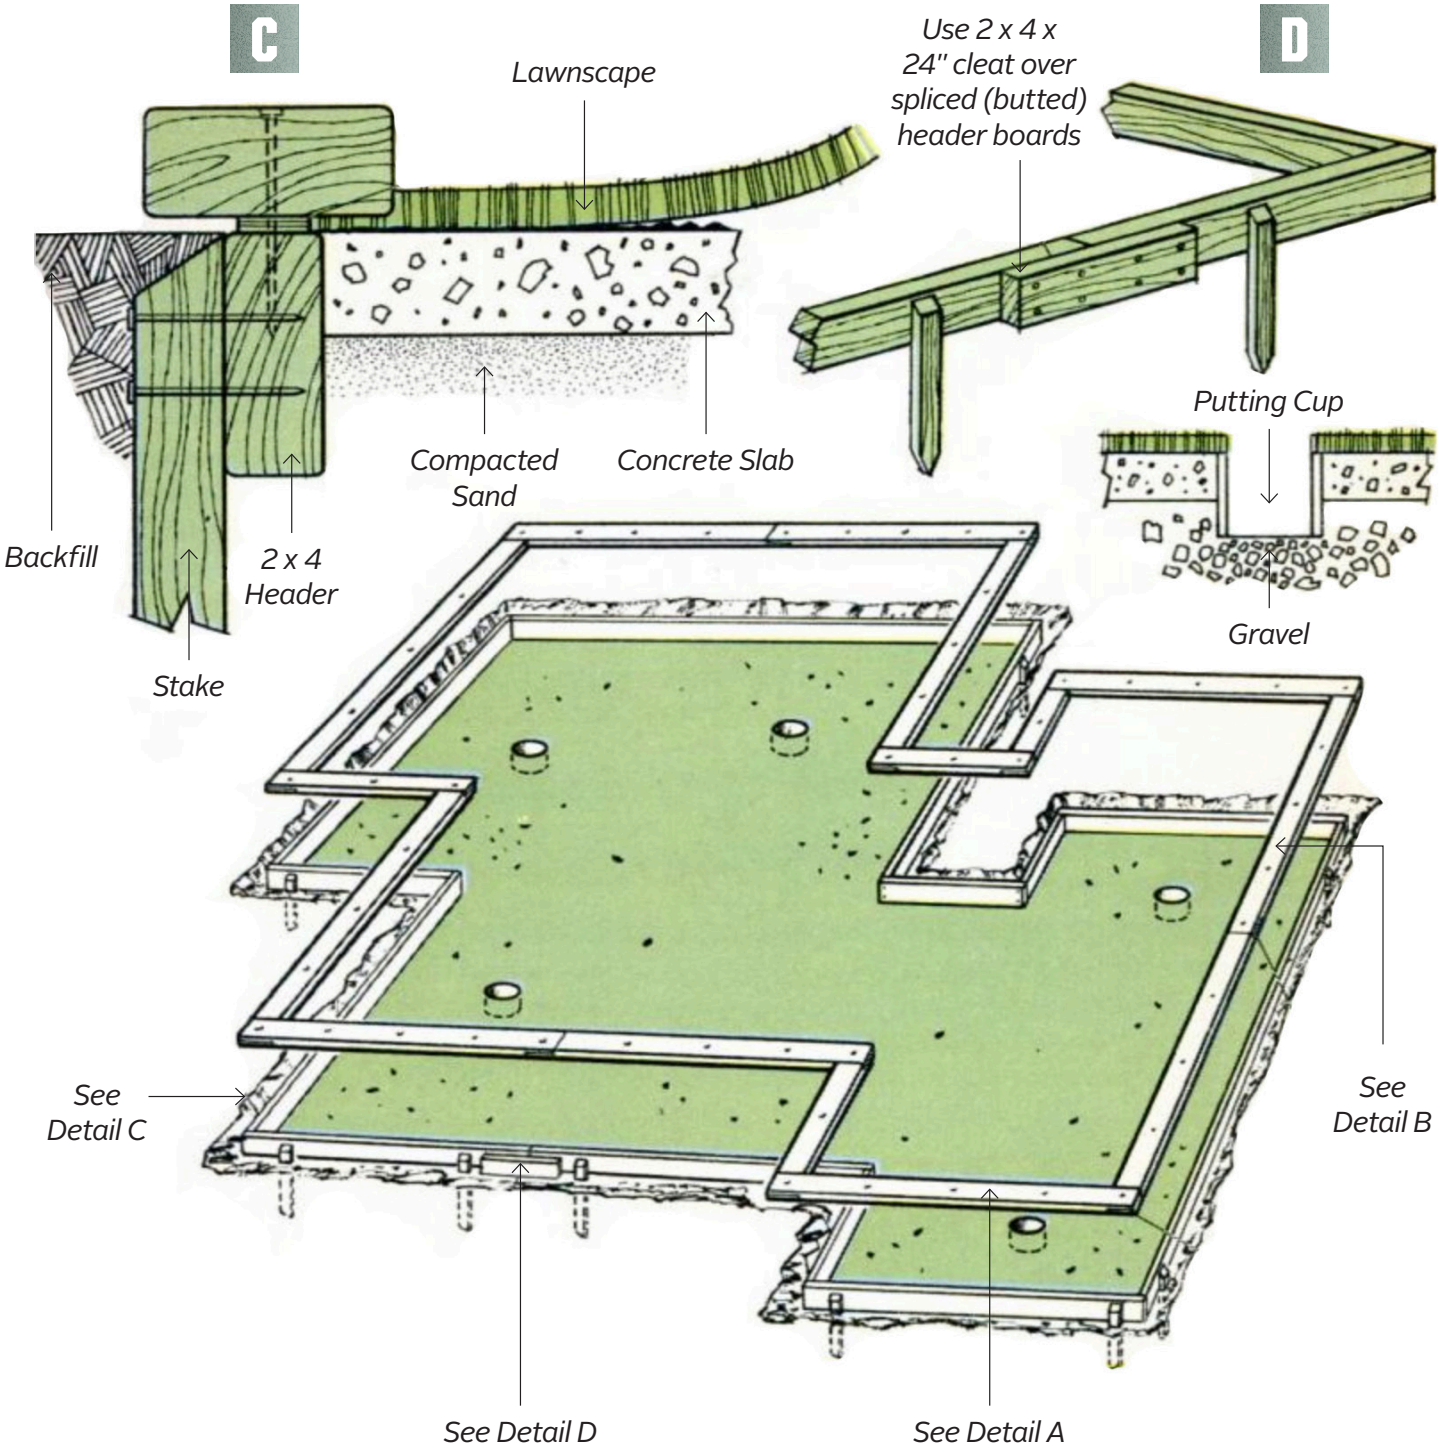
C
Lawnscape
Backfill
2 x 4
Header
Stake
Compacted
Sand
Concrete Slab
D
Use 2 x 4 x
24" cleat over
spliced (butted)
header boards
Putting Cup
Gravel
See
Detail C
See
Detail B
See Detail D
See Detail A

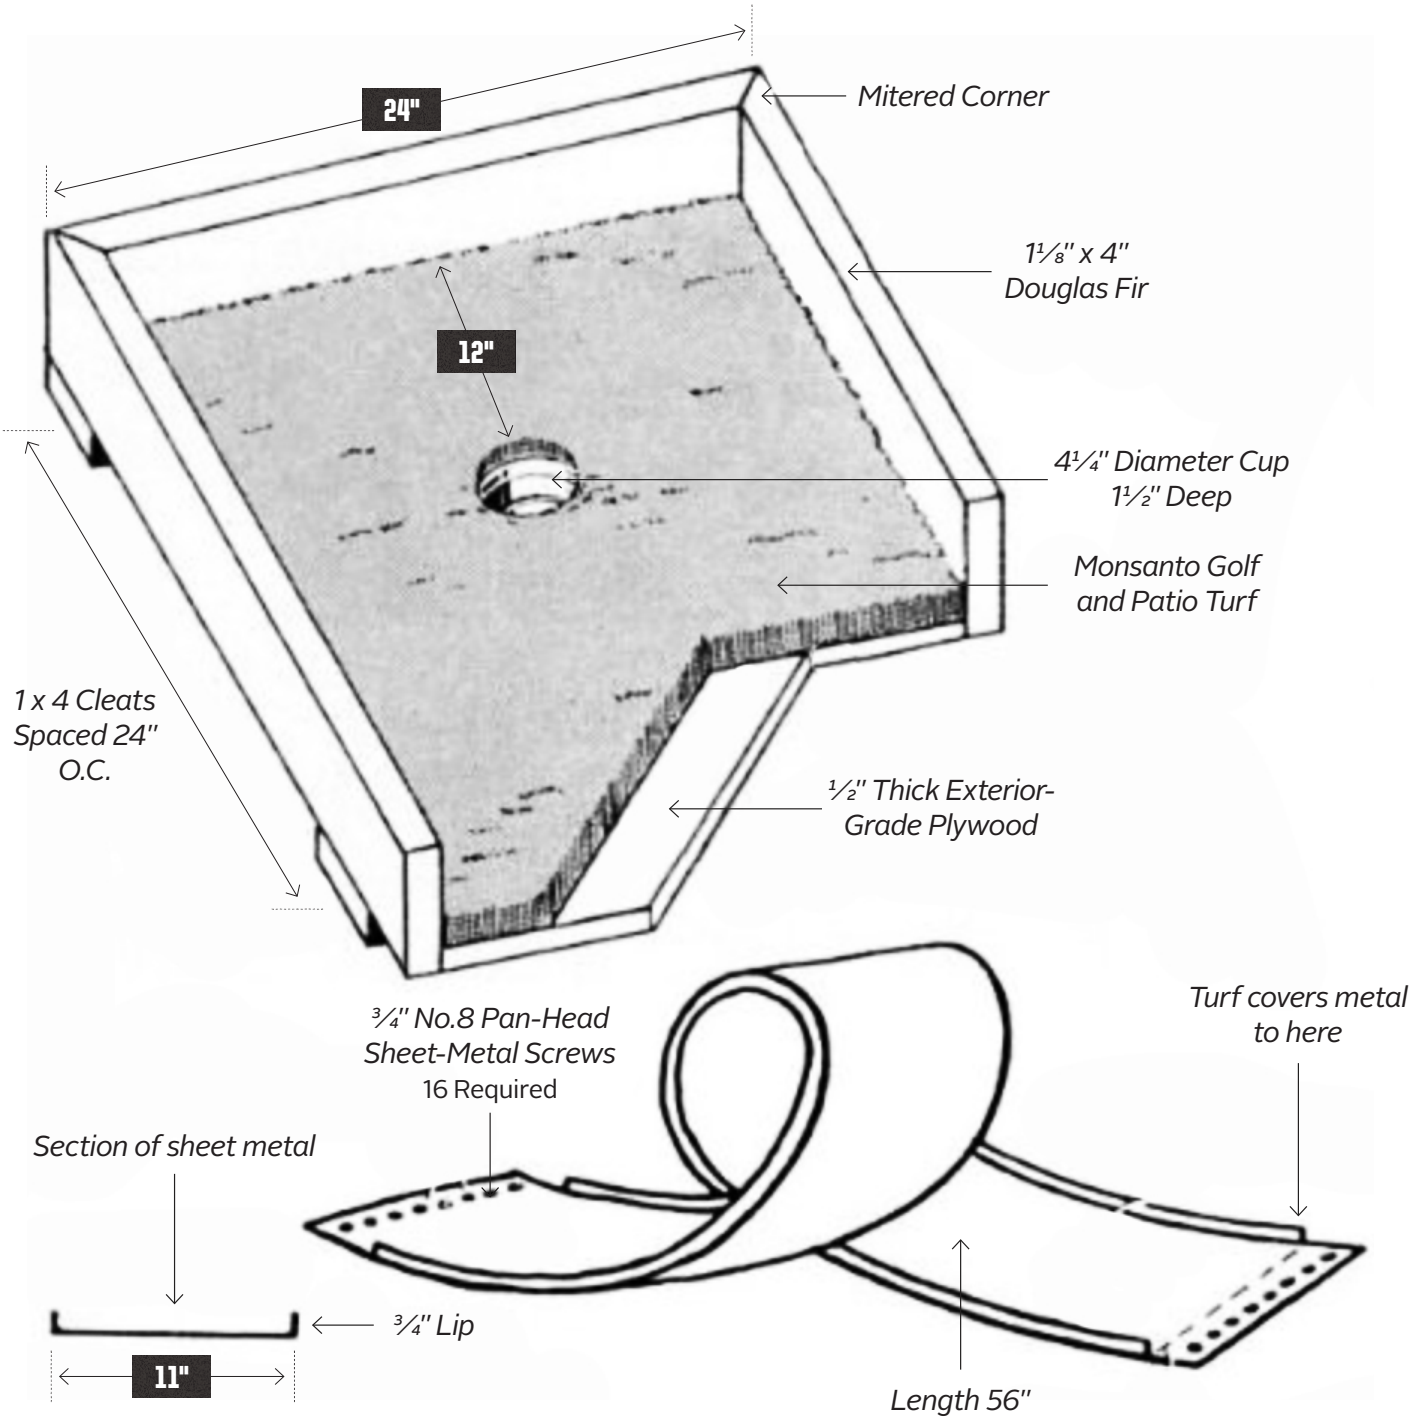
24"
Mitered Corner
1⅛" x 4"
Douglas Fir
12"
4¼" Diameter Cup
1½" Deep
Monsanto Golf
and Patio Turf
1 x 4 Cleats
Spaced 24"
O.C.
½" Thick Exterior-
Grade Plywood
¾" No.8 Pan-Head
Sheet-Metal Screws
16 Required
Turf covers metal
to here
Section of sheet metal
¾" Lip
11"
Length 56"